Name:		114'-4" PROFILE	THIS DOCUMENT CONTAINS INFORMATION PROPRIETARY TO ACCU-STEEL INC. IT SHALL NOT BE REPRODUCED, USED, OR DISCLOSED WITHOUT PRIOR WRITTEN PERMISSION OF ACCU-STEEL INC.
Location:		INTEGRITY TRUSS	
Email:		Notes:	Date: 01/14/2015
Phone:	Cell:		Project:
Fax:	Cover: HL13 KEDER/MONO		Drawn By: JCB
Length: / Centers: / Arc:		PROFILE SUBJECT TO CHANGE	Sales #
Rafter Coating: ASTM-A123 Hot Dip Galvanized 3.9 mils Zinc			
Foundation:			
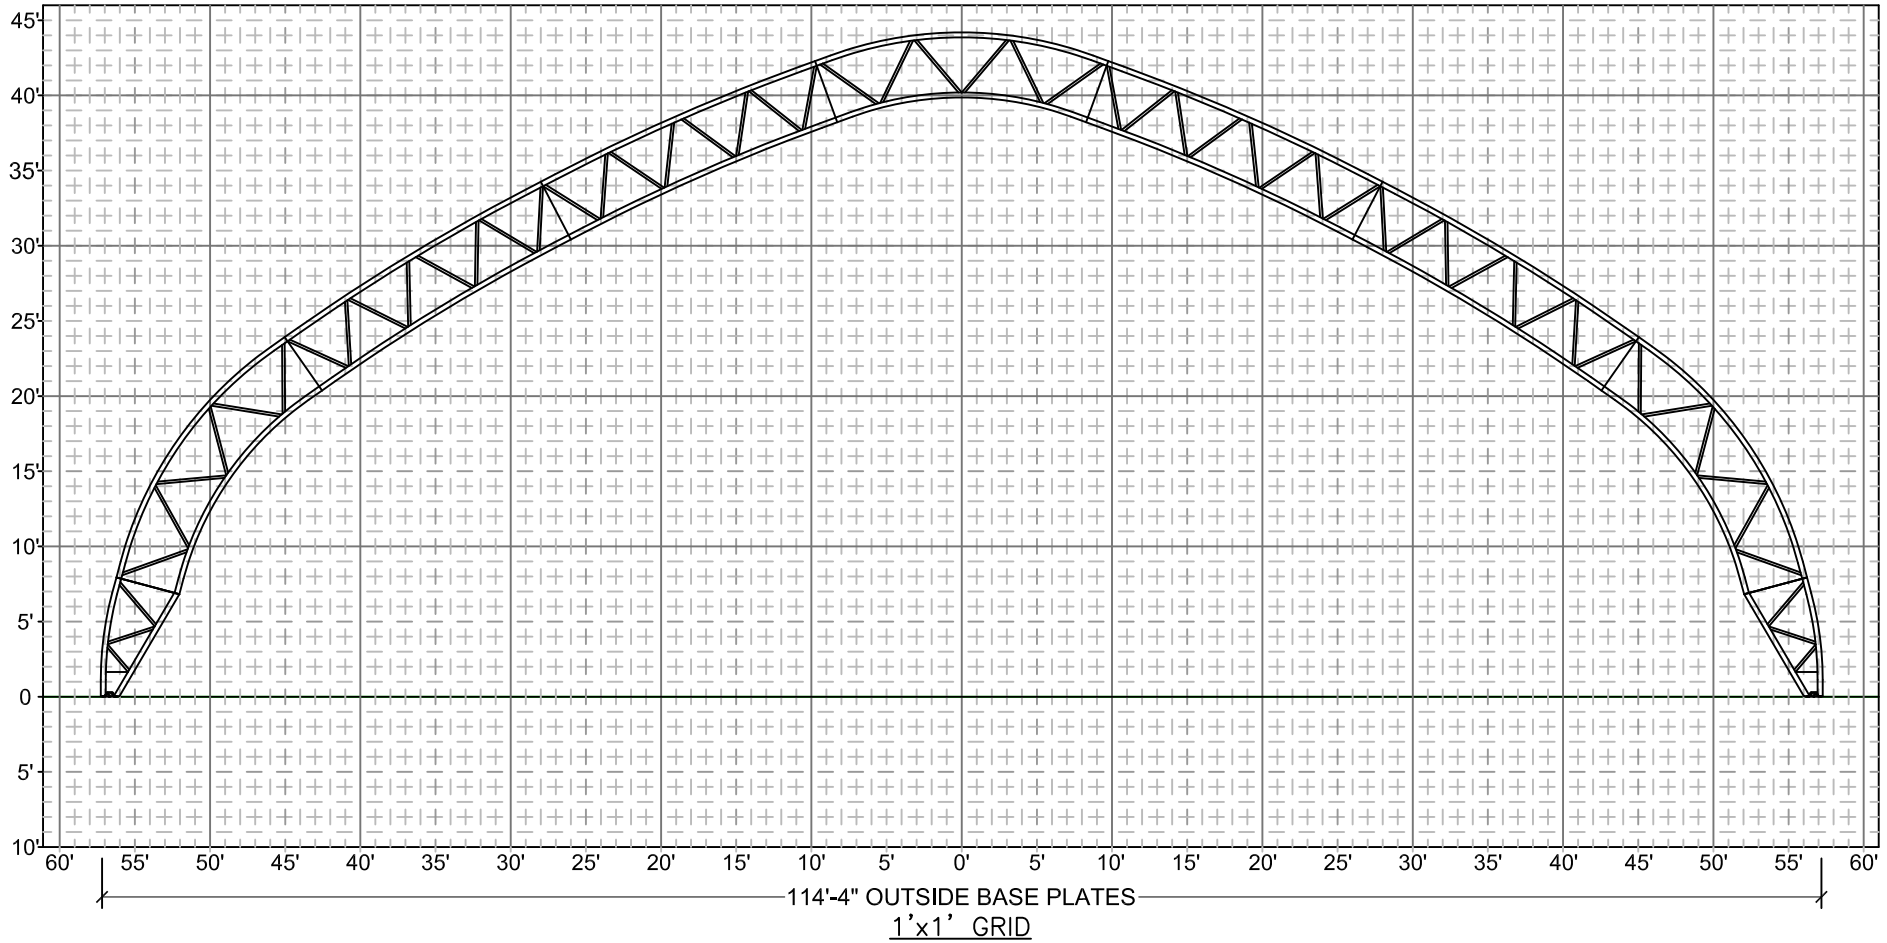
Accu-Steel
FABRIC COVERED BUILDING SOLUTIONS
1-877-338-6936
www.asicoverbuildings.com
sales@asicoverbuildings.com